PRODUCTION ZONE LEGEND

BAY 1. STRUCTURAL FRAMING
Assembly of floor platforms, wall panels, and roof framing components.
and transport.

BAY 2. MEP ROUGH-IN
Installation of electrical wiring, plumbing lines, and mechanical systems within framed walls.

BAY 3. EXTERIOR SHELL & SHEATHING
Installation of exterior sheathing, structural panels, and primary enclosure elements.

BAY 4. INSULATION & INTERIOR BOARD
Installation of insulation and interior drywall preparation.

BAY 5. INTERIOR & EXTERIOR FINISHES
Cabinetry, fixtures, flooring, siding, and final finish materials.

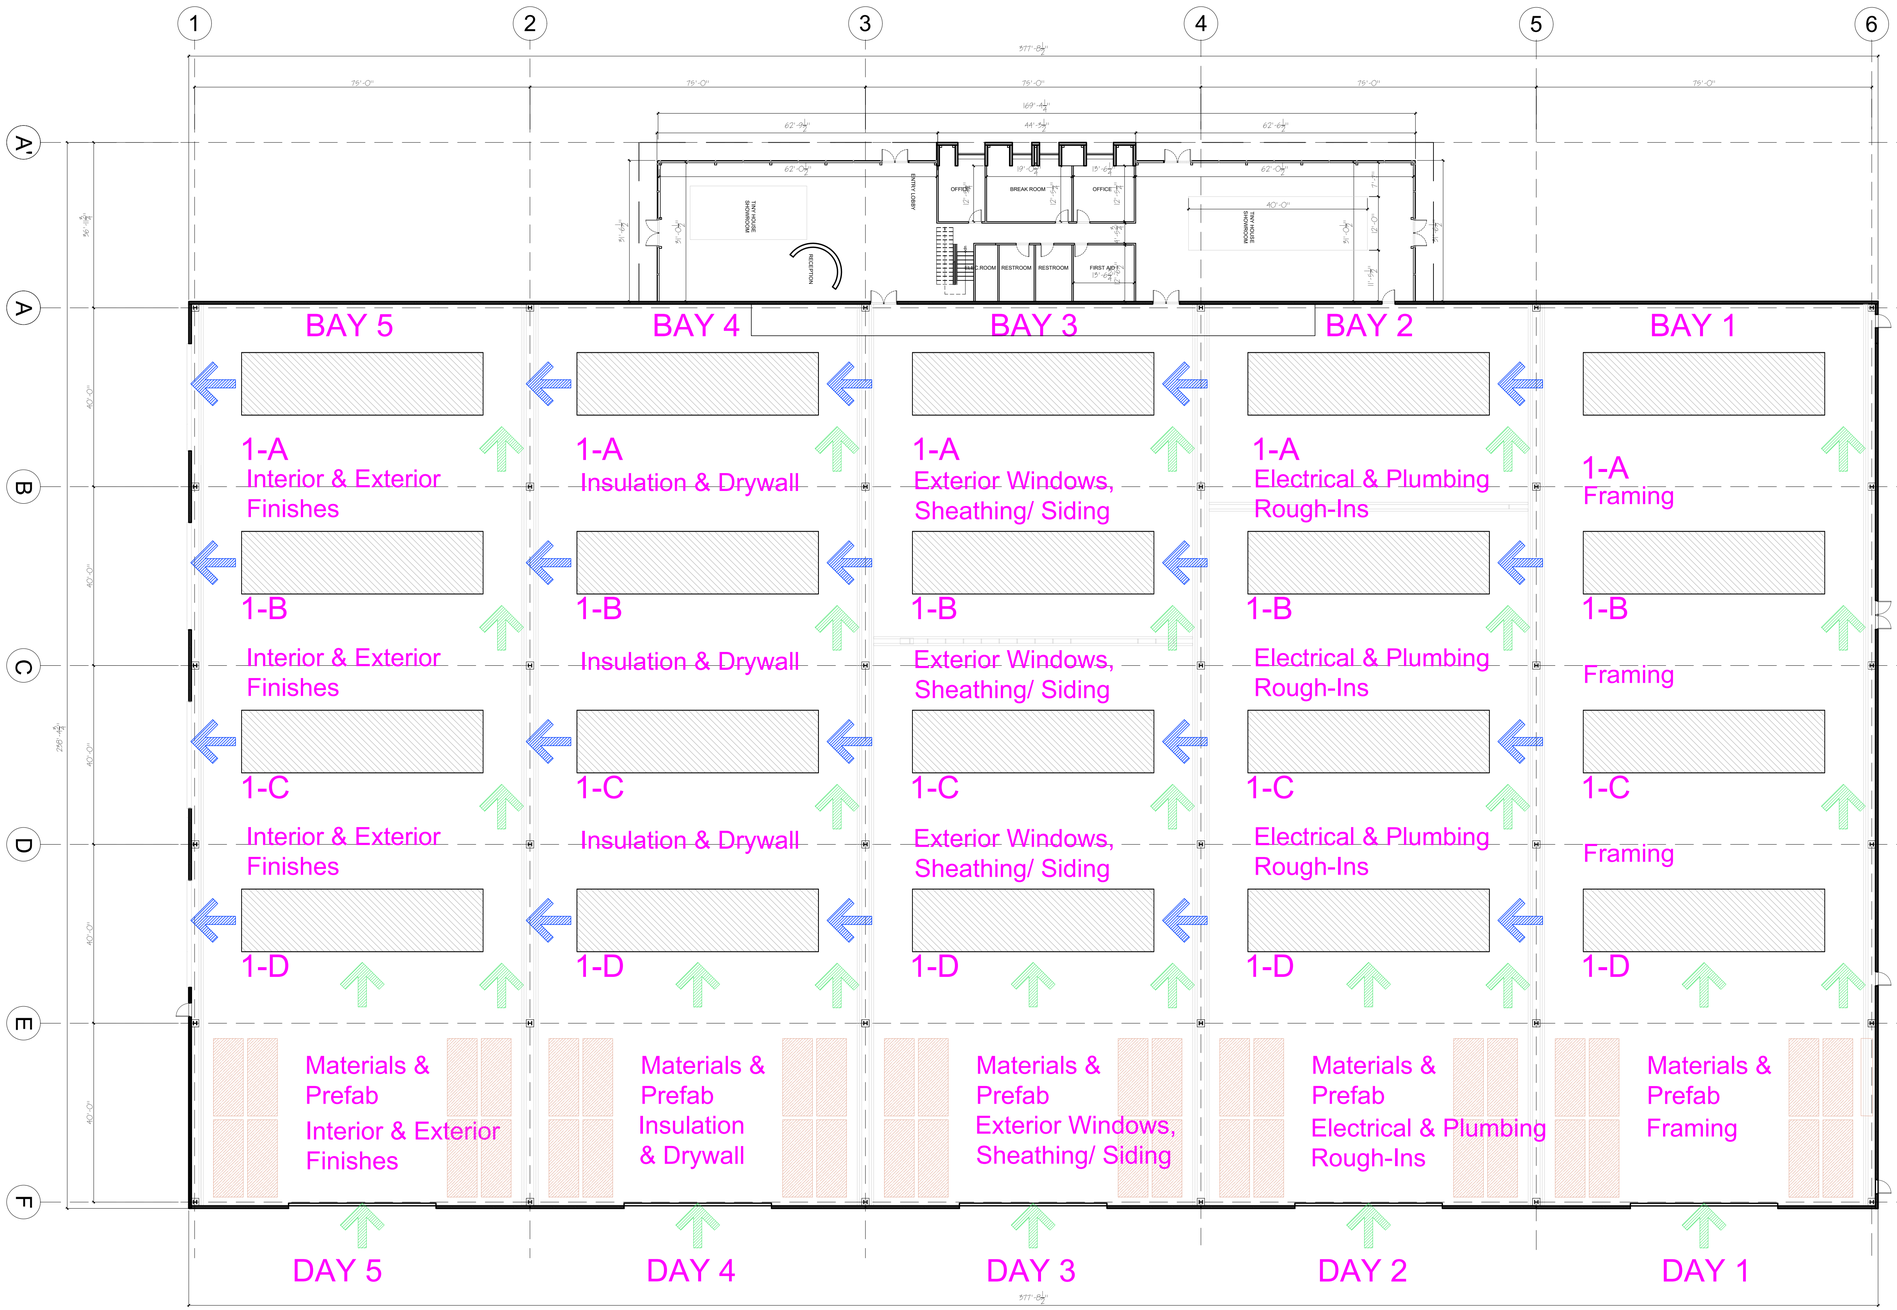

1 PRODUCTION FLOW DIAGRAM
1/16" = 1'-0"

DISCLAIMER: INTERIM DRAWINGS, FOR REFERENCE ONLY, NOT FOR CONSTRUCTION OR PERMIT.

ZMOWERY Architecture

EFFICIENCY

CLIENT
VD2, LLC
205 Progress Way Suite 207
Bryant, AR 72022

ARCHITECT
ZMOWERY Architecture
550 Reserve St. Suite 190
Southlake, TX, 76092
Contact: Zac Mowery - 817.223.2804

Resortments by Purcell Pay Hardaby™

No.	Description	Date

REGISTERED ARCHITECT
ZACHARY MOWERY
License Number 913028
STATE OF ARKANSAS

02.20.2026

PRODUCTION FLOW DIAGRAM

A - 1.01